LSS5 - UA9 EXPERIMENT AREA

Section of Tunnel

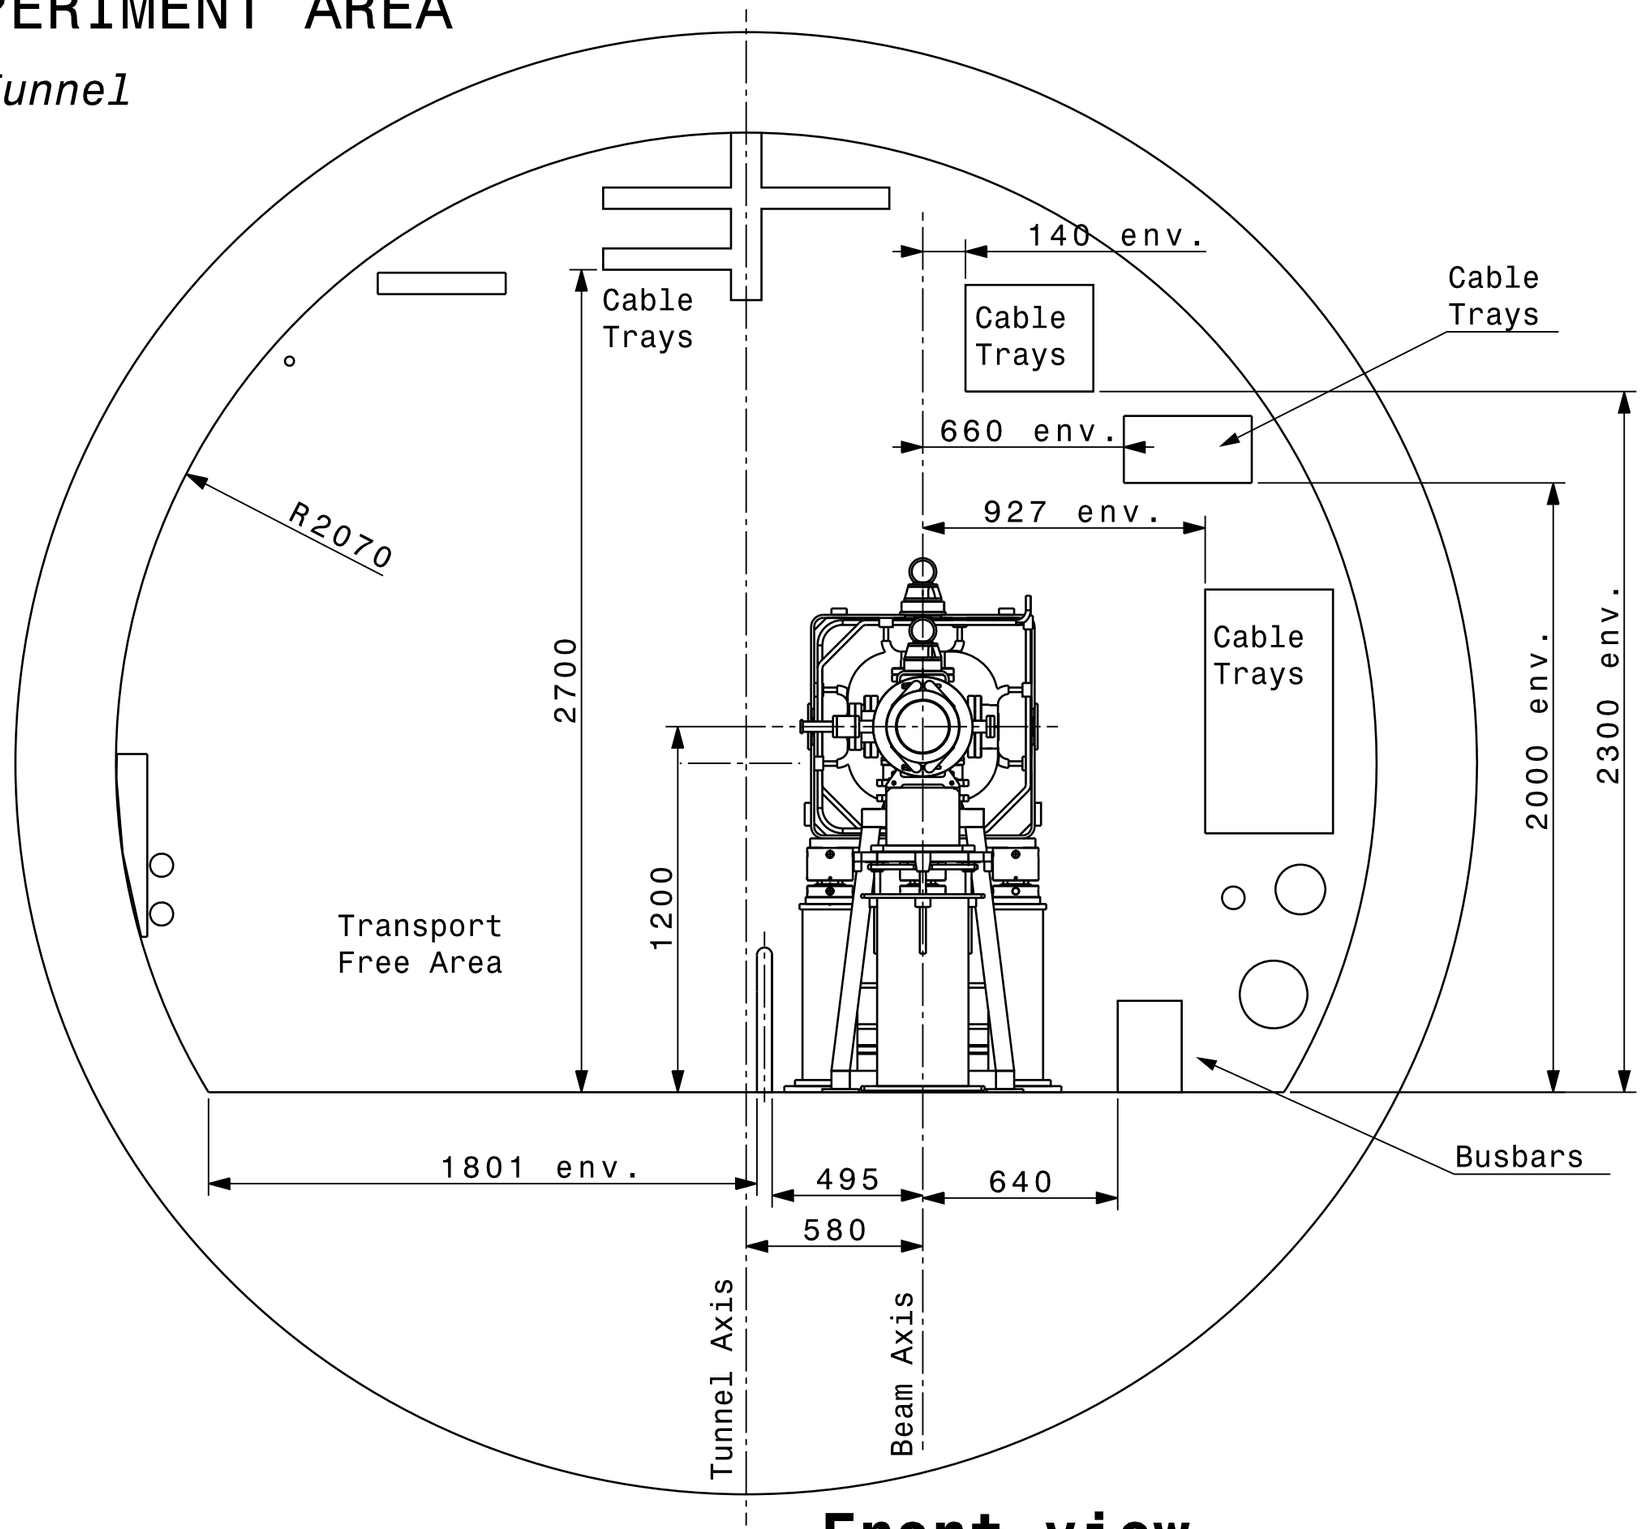

Front view

1:20

NOTA : Dimension indicated for information. A verification must be done before the mechanical study

F. GALLEAZZI
EN-MEF-INT
2013-12-18